


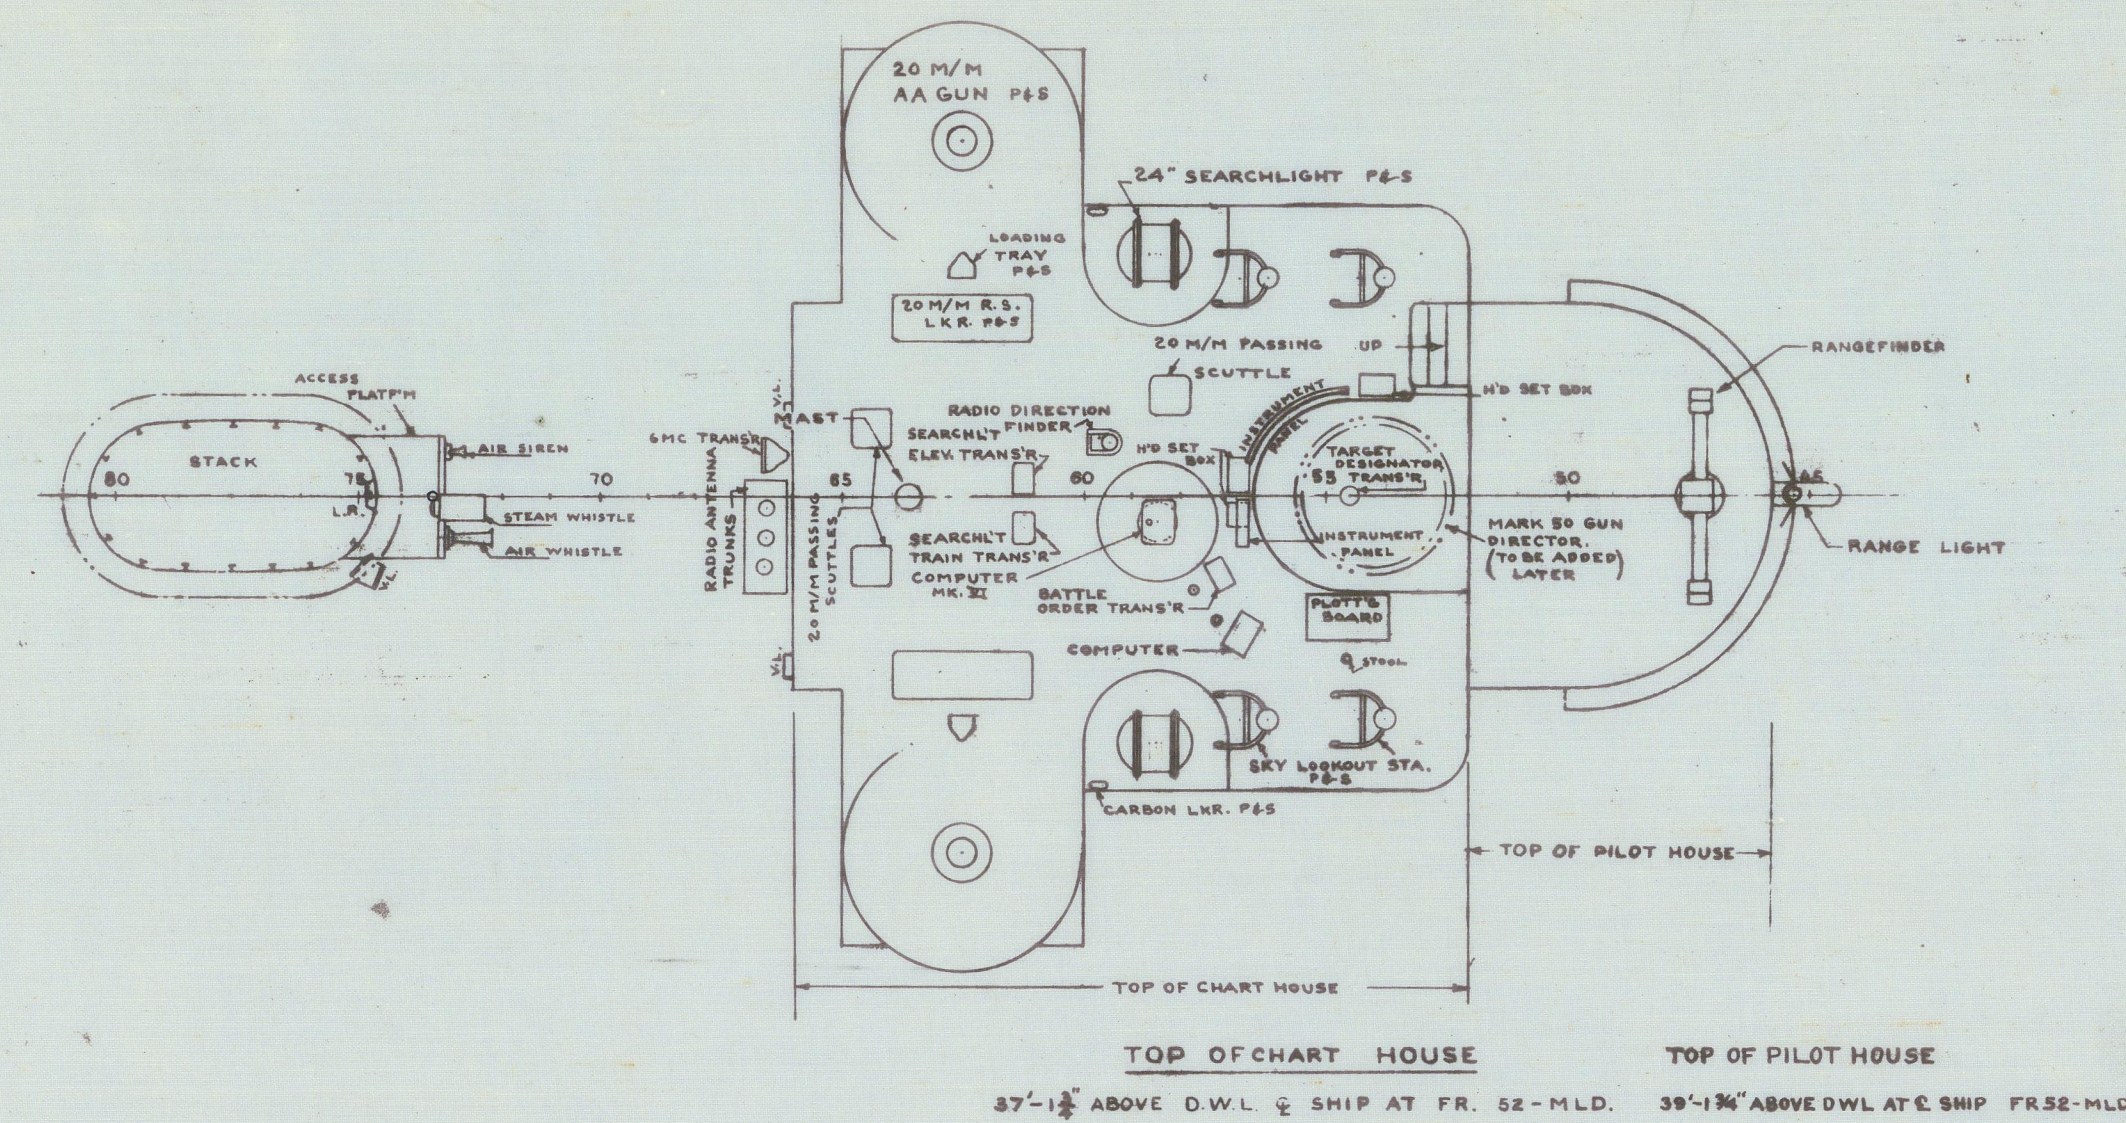


AVP 26
LWS
15-JUNE-43
HOUGHTON, WASH.




ABBREVIATIONS

V.L.	VERTICAL LADDER
F.C.	FIRE CONTROL
DN	DOWN
DESIG. TRANS.	DESIGNATION TRANSMITTER
F.N.T.H.	FLUSH NON-TIGHT HATCH

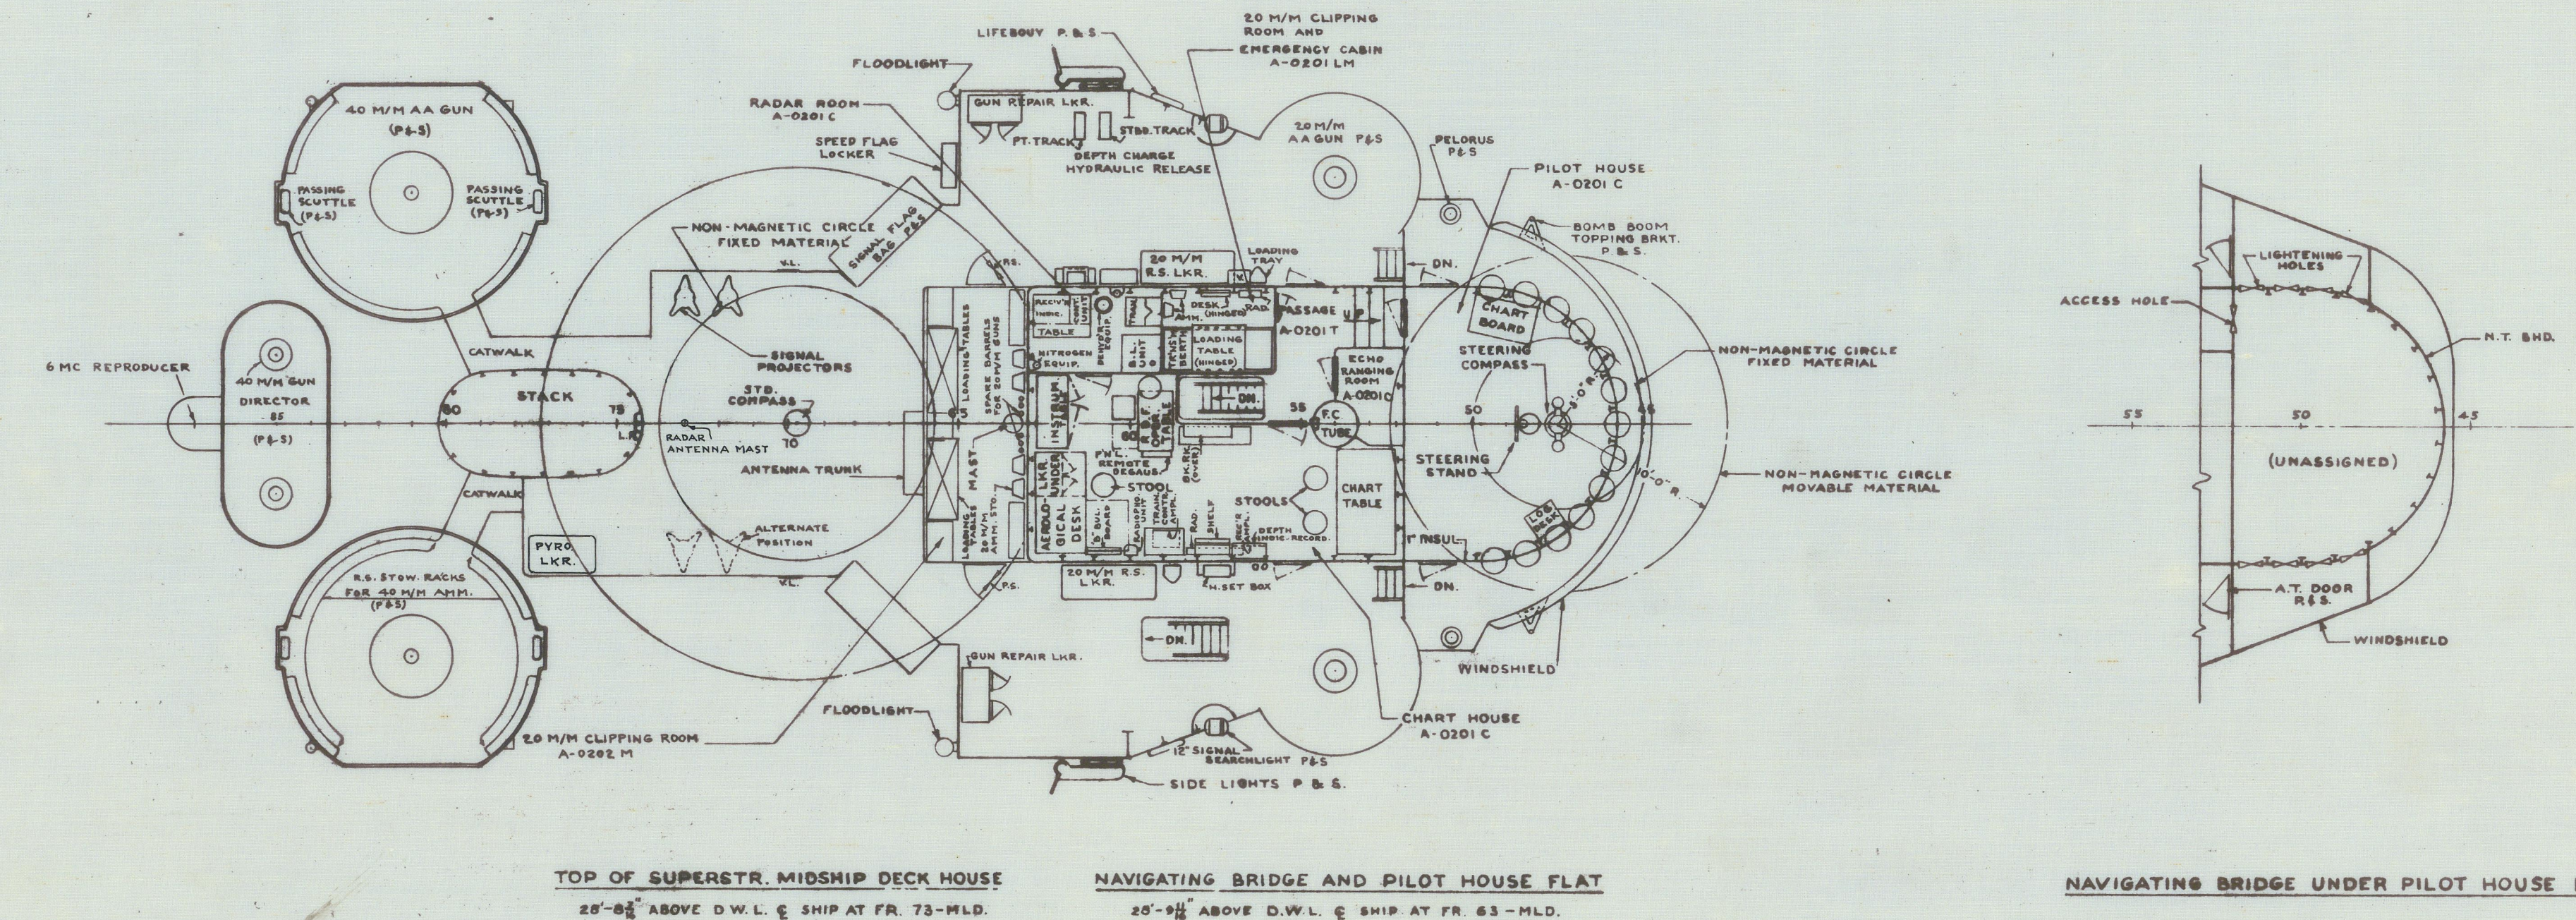[illegible]

ABBREVIATIONS

V.L.	VERTICAL LADDER
L.K.	LOCKER
CAL.	CALIBER
MACH.	MACHINE
R.S.	READY SERVICE
CYL.	CYLINDER
INSUL.	INSULATION
R.D.F.	RADIO DIRECTION FINDER
P. & S.	PORT & STARBOARD
DN.	DOWN
F.M.M.	FIRE MASTERSIGHT MANHOOD
F.C.	FIRE CONTROL

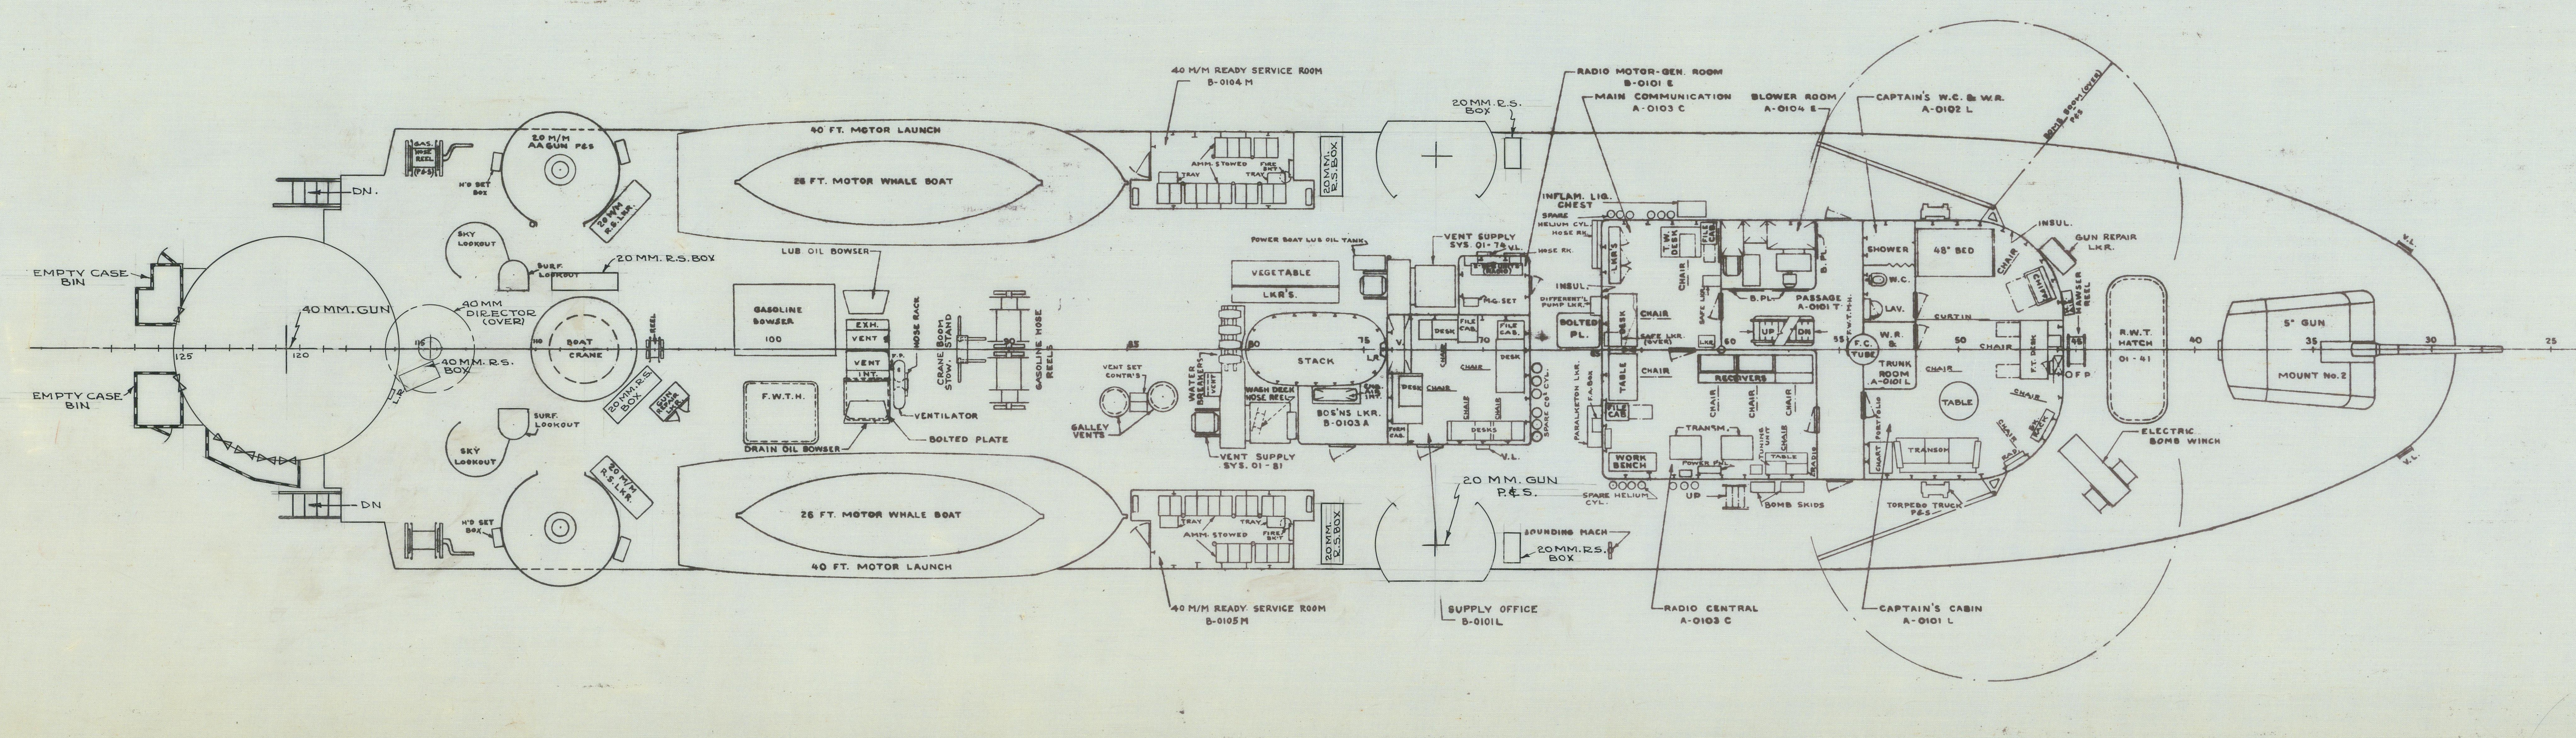[illegible]

**BOOKLET OF
GENERAL PLANS.** SH. 4 of 6
PILOT HOUSE, BRIDGES, & SUPERSTRUCTURE DECK


FINISHED PLAN

TAKEN FROM WORK, EXAMINED AND
FOUND CORRECT

LAKE WASHINGTON SHIPYARDS


APPROVED FOR AVP 26 M. B. Hunt.
FOR SUPERVISOR OF SHIPBUILDING U.S. NAVY
DATE June 12, 1943.

BU SHIPS NO AVP 26-
50103-91668 SH. 4 OF

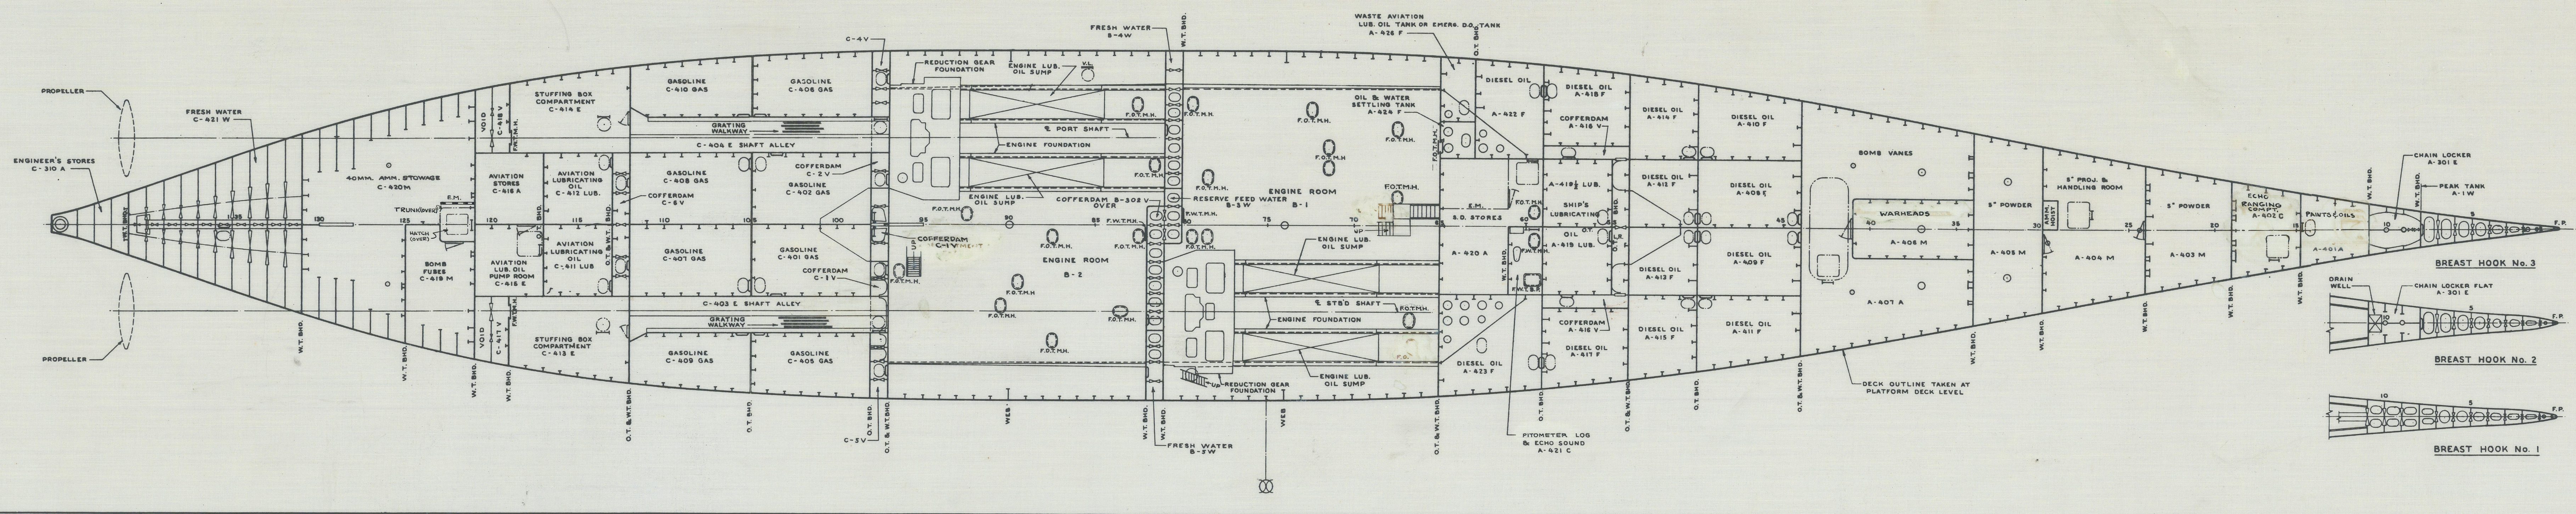


ABBREVIATIONS
 P.A. PERMANENT PERFORATED
 E.M. EXPANDED METAL
 B.M. BRIDGE
 D.T. DIESEL TIGHT
 W.T. WATER TIGHT
 LUB. LUBRICATING


HOLD
 SCALE 1" = 10' FOOT
 BUSHIPS NO. AVP 26-50103-91668
 PAGE 11 OF 13

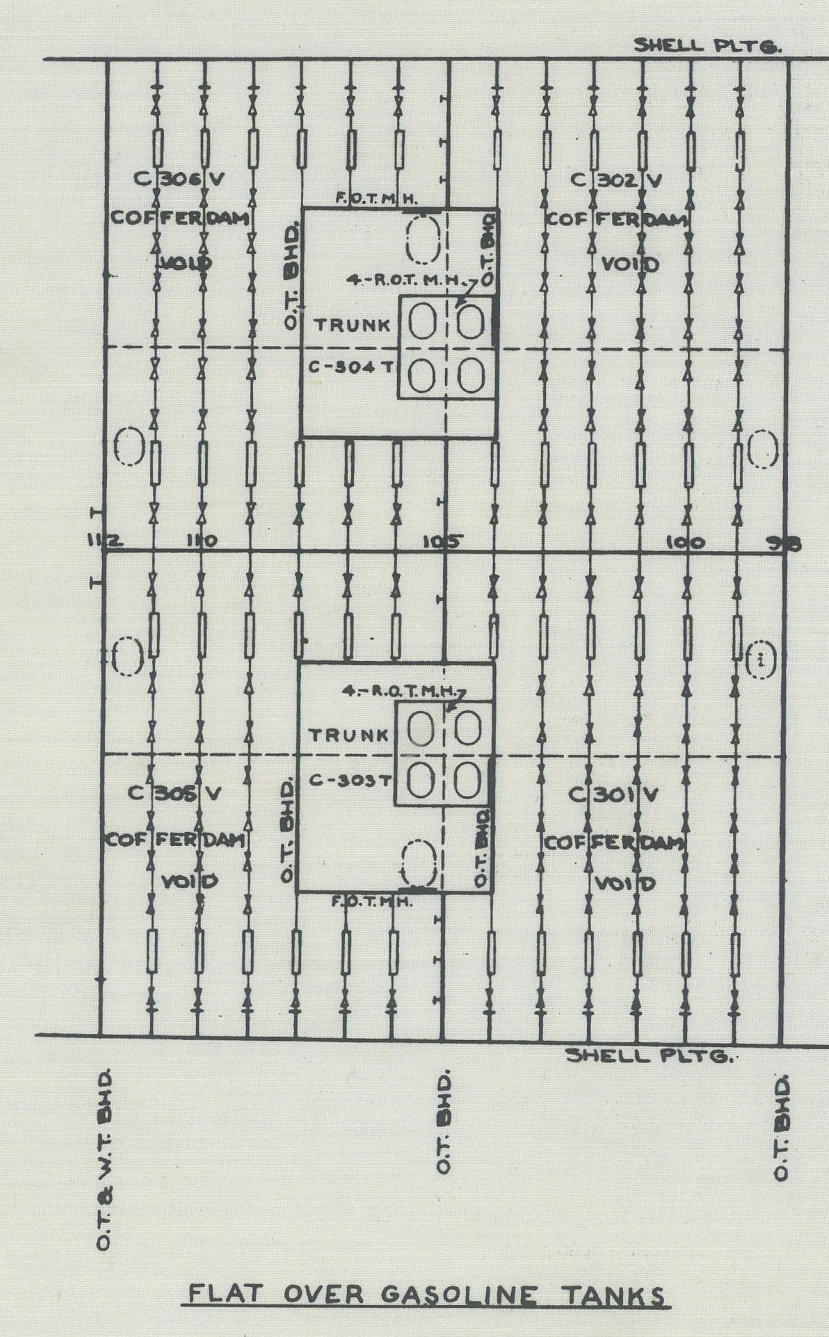

FLAT OVER GASOLINE TANKS

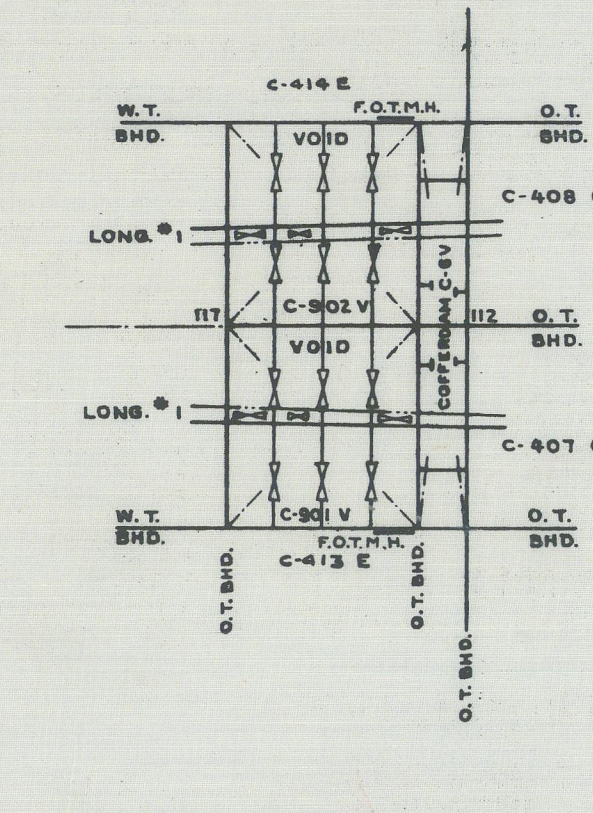


INNER BOTTOM

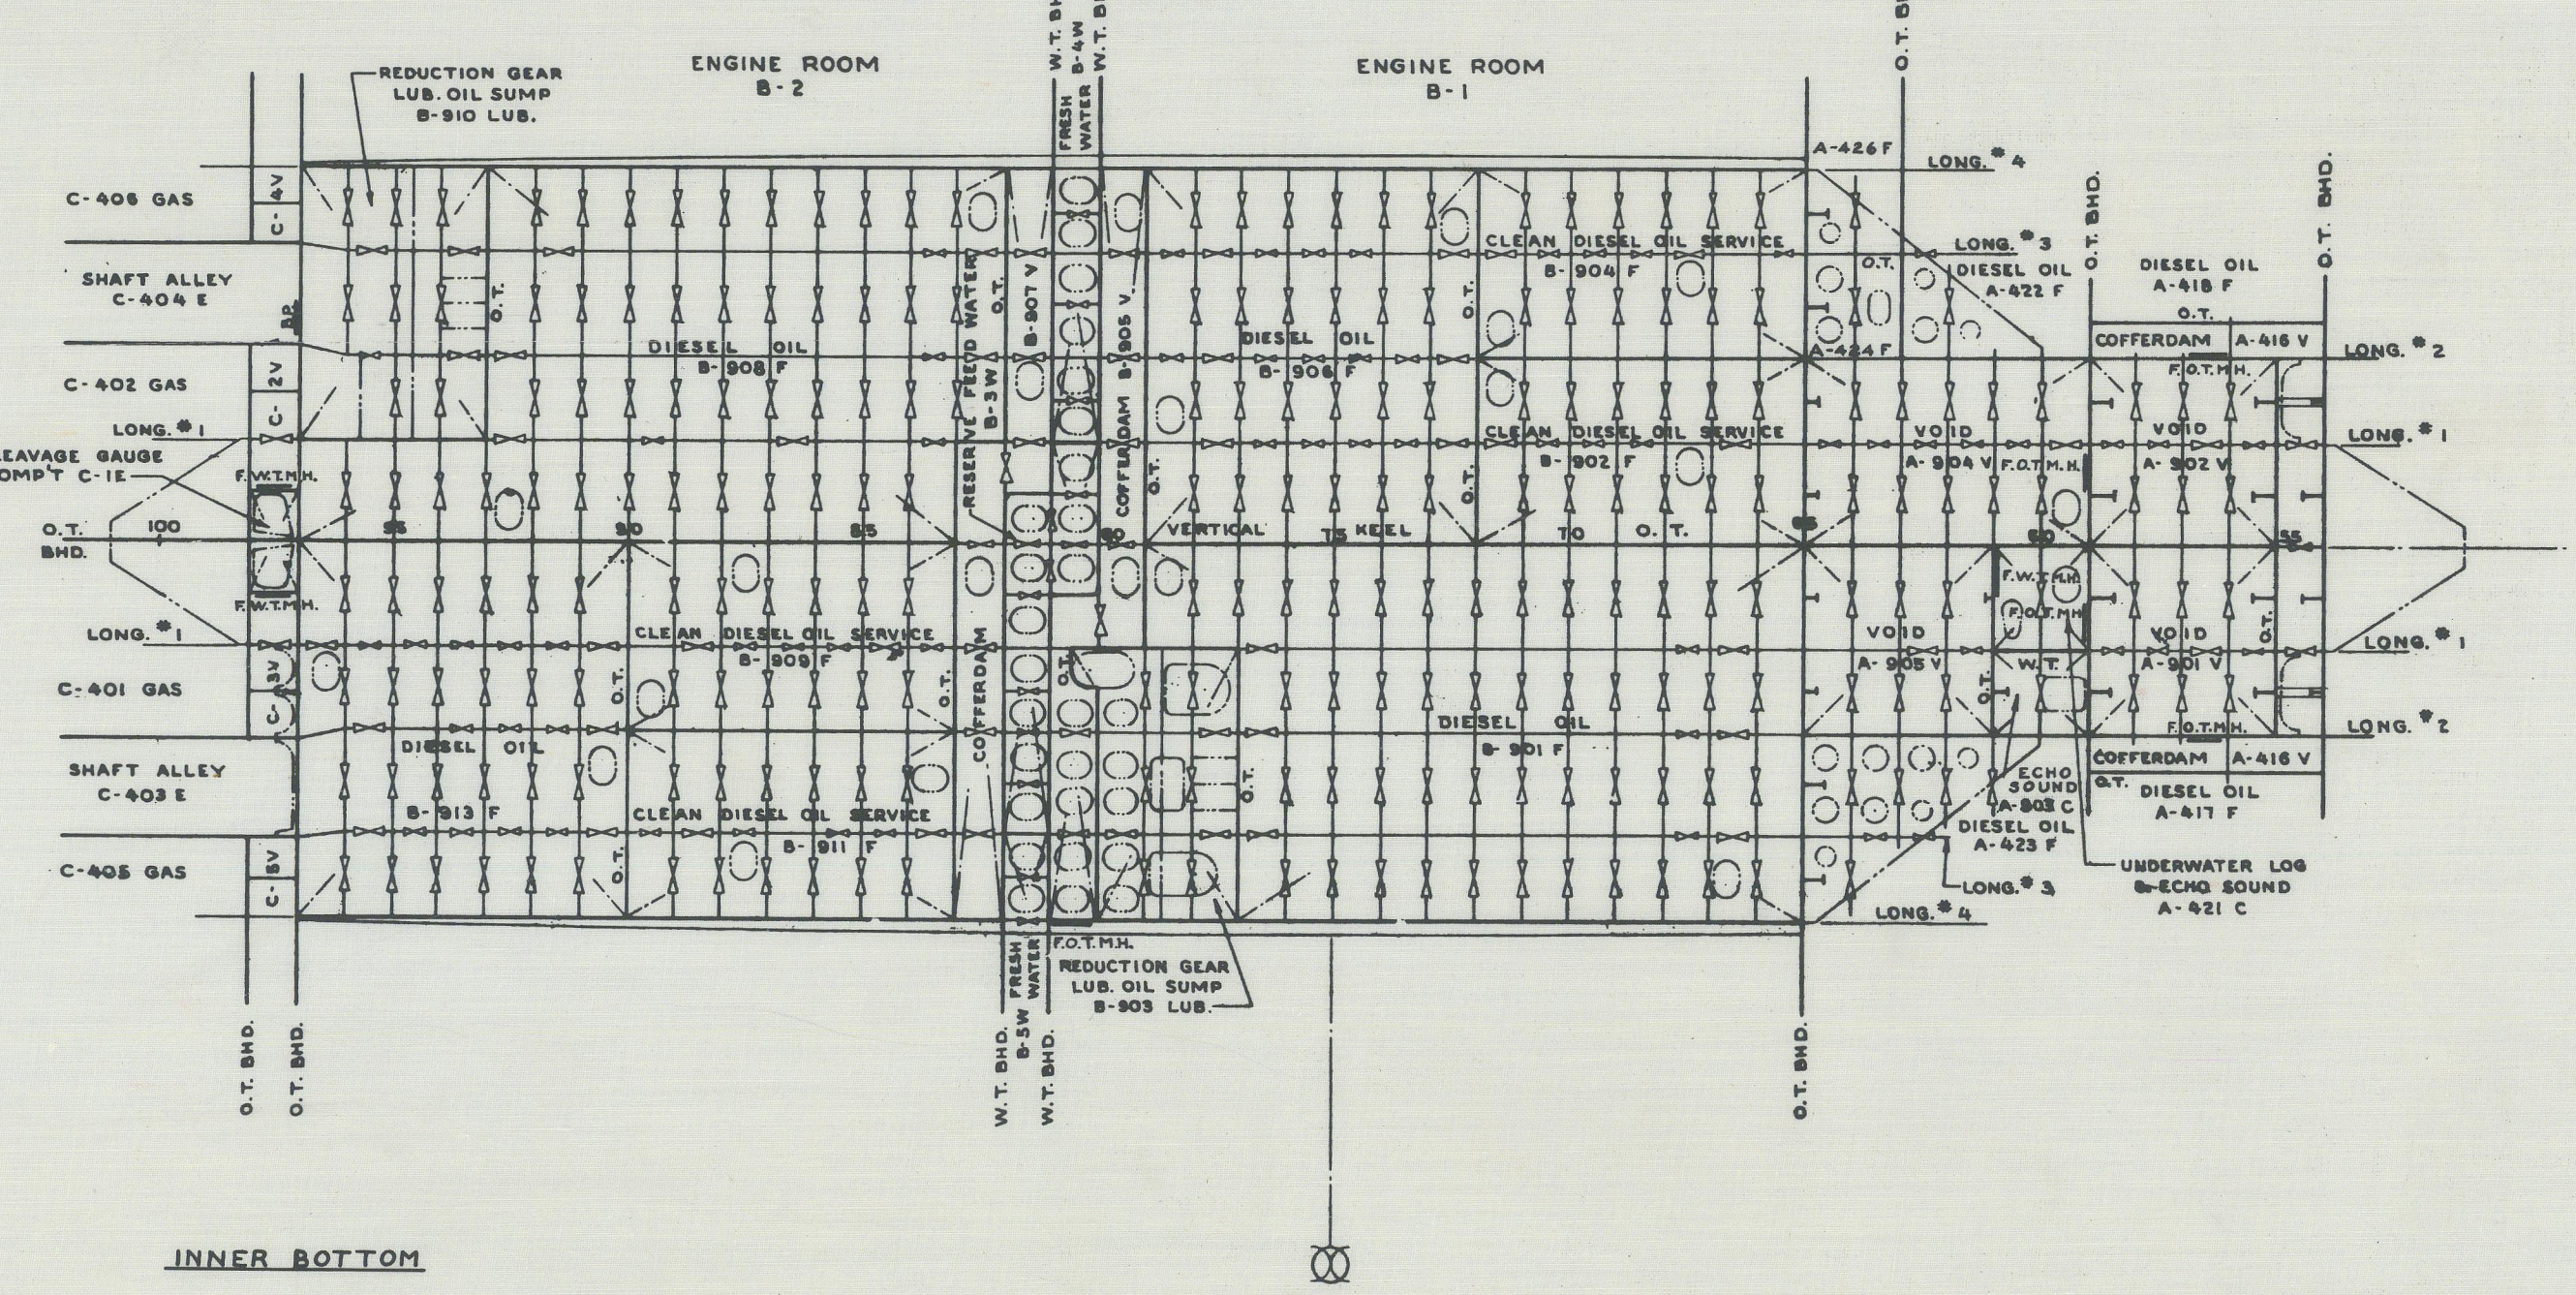

ABBREVIATIONS
 D.T. DIESEL TIGHT
 W.T. WATER TIGHT
 LUB. LUBRICATING

INNER BOTTOM & FLAT OVER GAS TANKS
 SCALE 1" = 10' FOOT
 BUSHIPS NO. AVP 26-50103-91668
 PAGE 12 OF 13

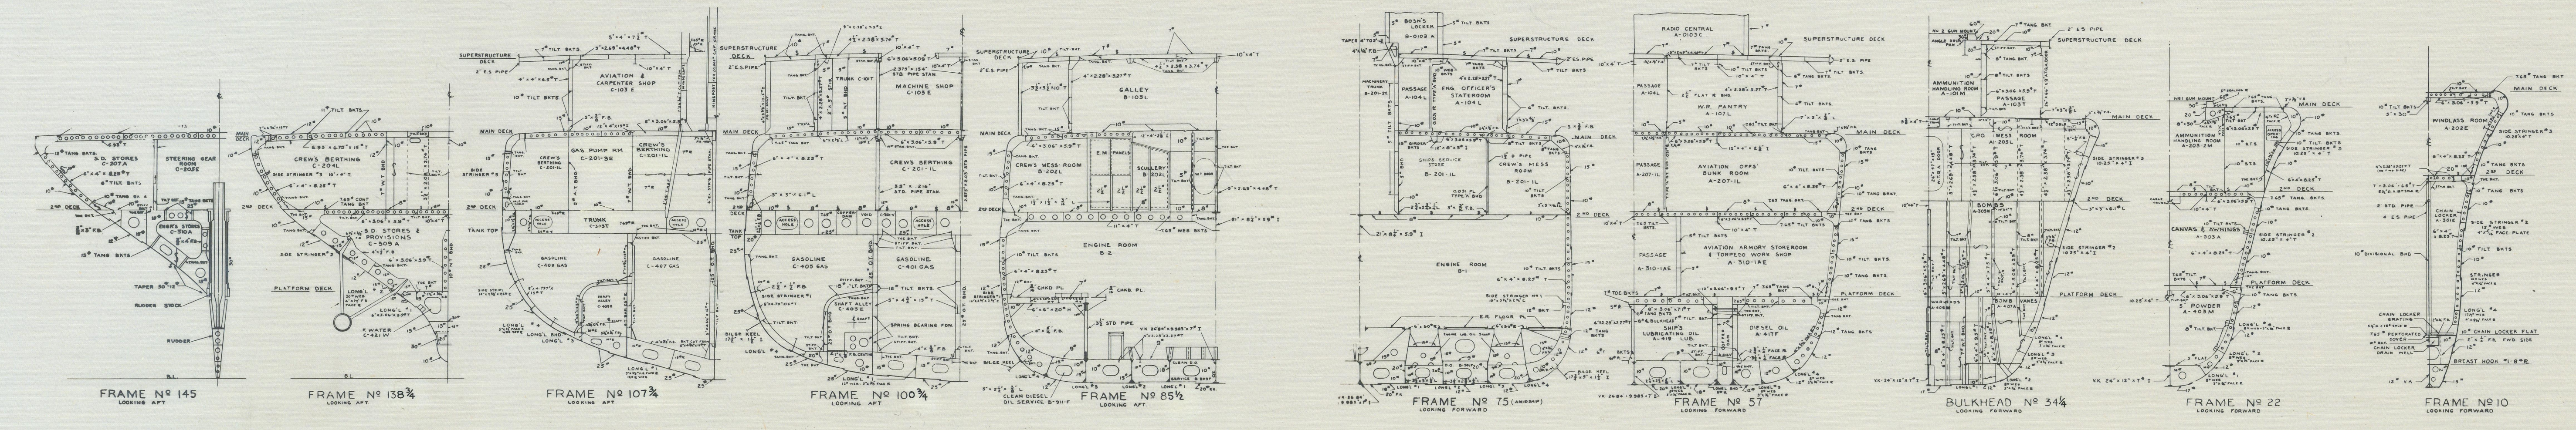

MIDSHIP & TYPE SECTIONS
 SCALE 1" = 10' FOOT
 BUSHIPS NO. AVP 26-50103-91668
 PAGE 13 OF 13

THIS PLAN SUPERSEDES LAKE WASHINGTON SHIPYARD'S PLAN OF SAME BUSHIPS NUMBER DATED JUNE 12, 1943

AVP 26
 BOOKLET OF
 GENERAL PLANS
 HOLD INNER BOTTOM & SECTIONS
 FINISHED PLAN
 TAKEN FROM WORK, EXAMINED AND
 FOUND CORRECT
 PUGET SOUND NAVY YARD
 APPROVED *H. C. Osterwald*
 FOR MANAGER
 DATE 3-3-45

BU.Ships NO. AVP 26-50103-91668
 SH. 6 OF 6